MEMORIAL SECTION.

LINDENWOOD CEMETERY

SCALE 20'=1"

1948

TYPICAL LOT PLAN

GARDEN OF PEACE
PARK VIEW SECTION
LINDENWOOD CEMETERY
FORT WAYNE INDIANA
SCALE 20 FEET = 1 INCH

SECTION
SUNSET VIEW
LINDENWOOD CEMETERY
SCALE 1"-30'
1951

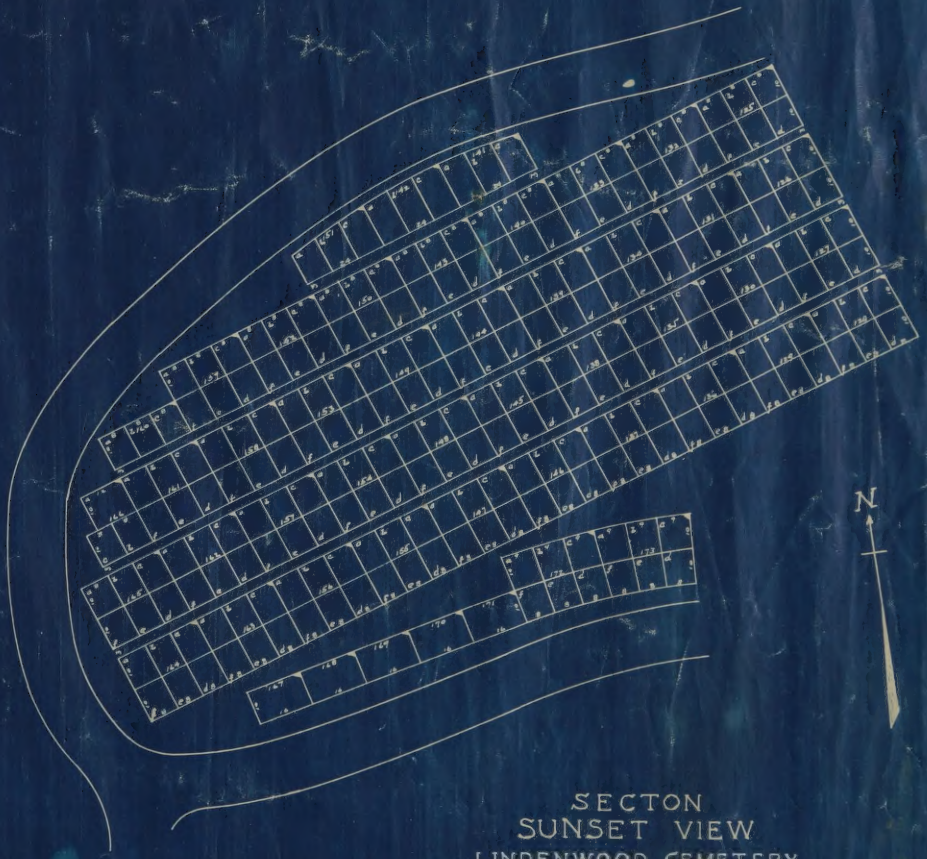

SECTON
SUNSET VIEW
LINDENWOOD CEMETERY
SCALE: 1"=30'

1951

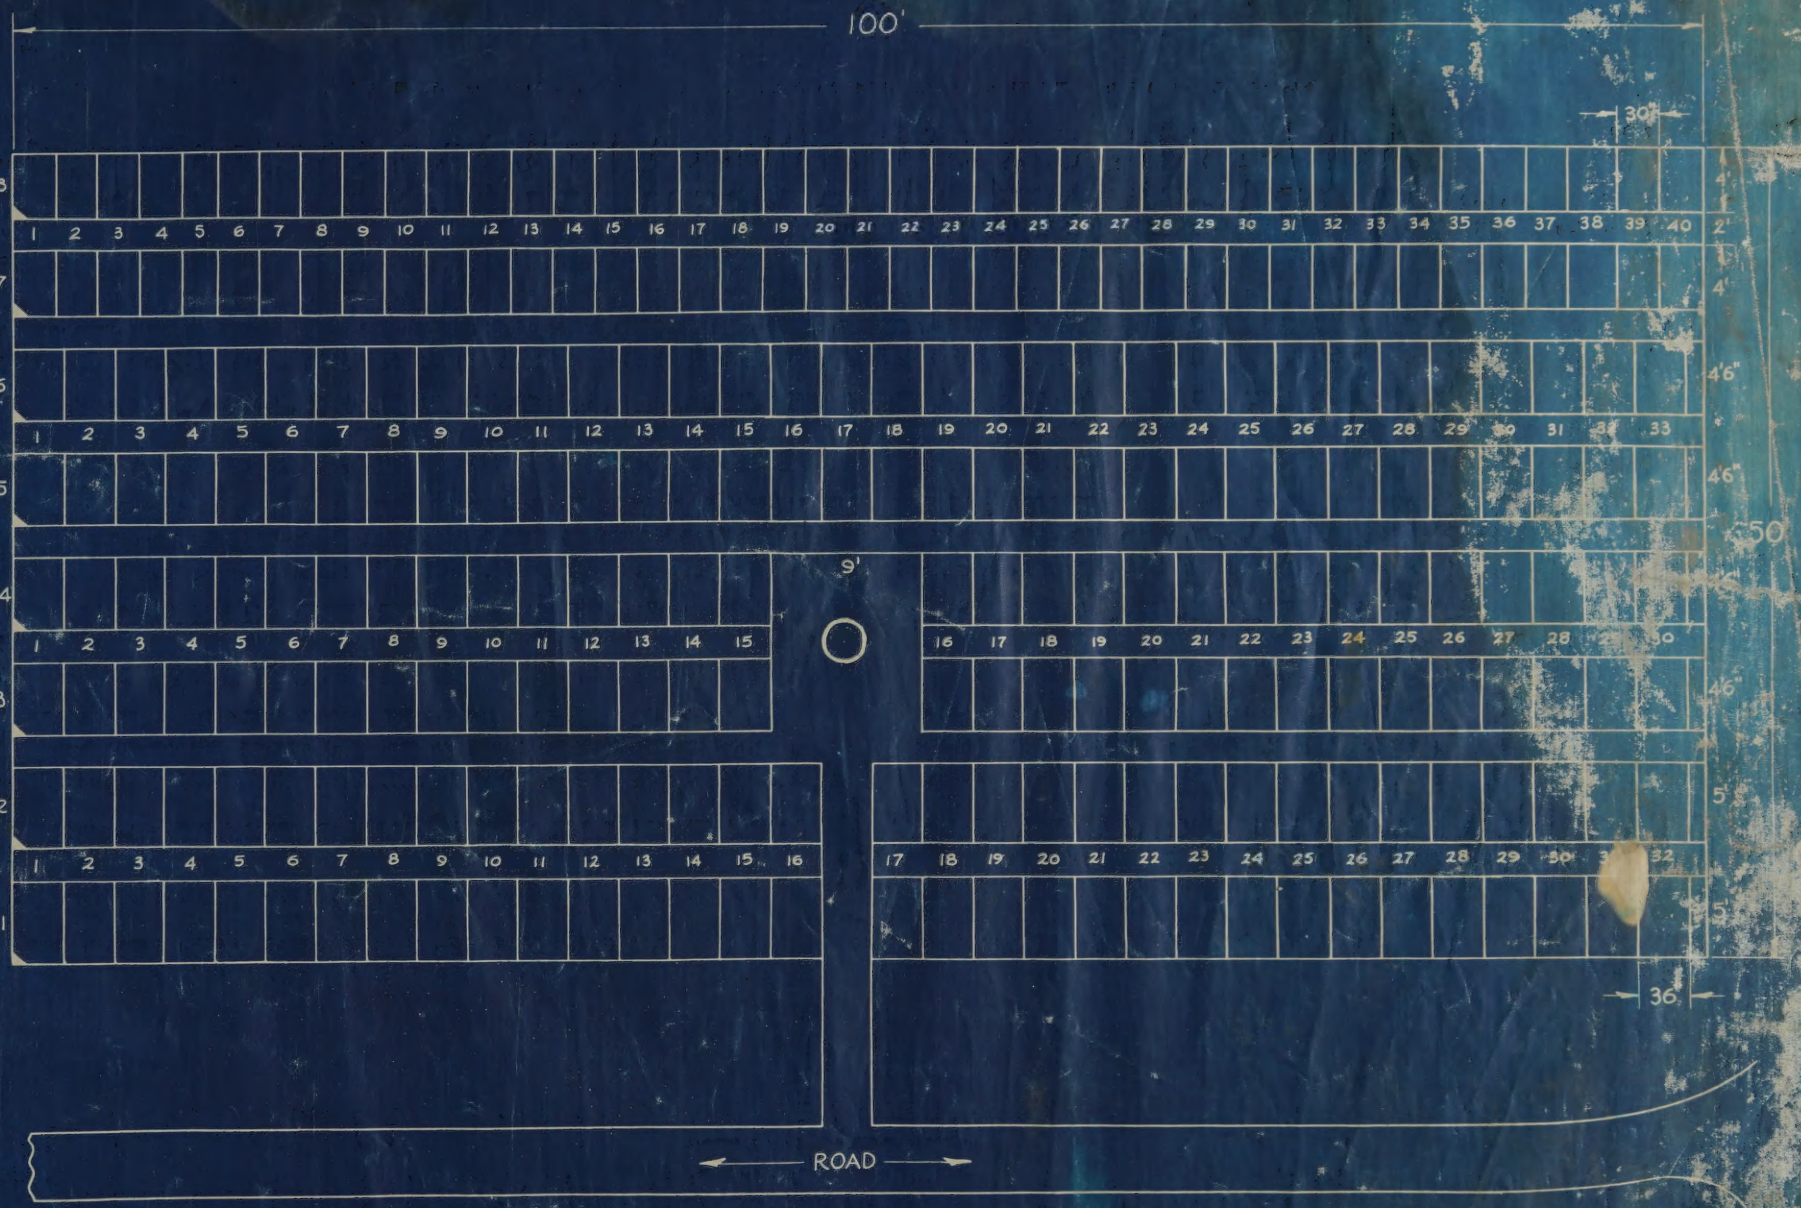
100'
30'
B-8
1 2 3 4 5 6 7 8 9 10 11 12 13 14 15 16 17 18 19 20 21 22 23 24 25 26 27 28 29 30 31 32 33 34 35 36 37 38 39 40
2'
B-7
4'
B-6
4'6"
1 2 3 4 5 6 7 8 9 10 11 12 13 14 15 16 17 18 19 20 21 22 23 24 25 26 27 28 29 30 31 33
B-5
4'6"
50'
B-4
9'
1 2 3 4 5 6 7 8 9 10 11 12 13 14 15
16 17 18 19 20 21 22 23 24 25 26 27 28 30
B-3
4'6"
ROAD
B-2
5'
1 2 3 4 5 6 7 8 9 10 11 12 13 14 15 16
17 18 19 20 21 22 23 24 25 26 27 28 29 30 32
B-1
5'
36'
ROAD
SUNSET VIEW
SUNSET VIEW
N
BABYLAND
LINDENWOOD CEMETERY
FORT WAYNE, INDIANA
SCALE - 5/32" = 1'

BABYLAND EXTENDED

DITCH

HEDGE

30'

| | | |

AVENUE

WALK

WALK

WALK

WALK

AVENUE

AVENUE

DITCH

AVENUE

Scale = 20 ft per inch

JULY 31, 1965

GARDEN OF PRAYER

THE LINDENWOOD CEMETERY, INC.

FORT WAYNE, INDIANA

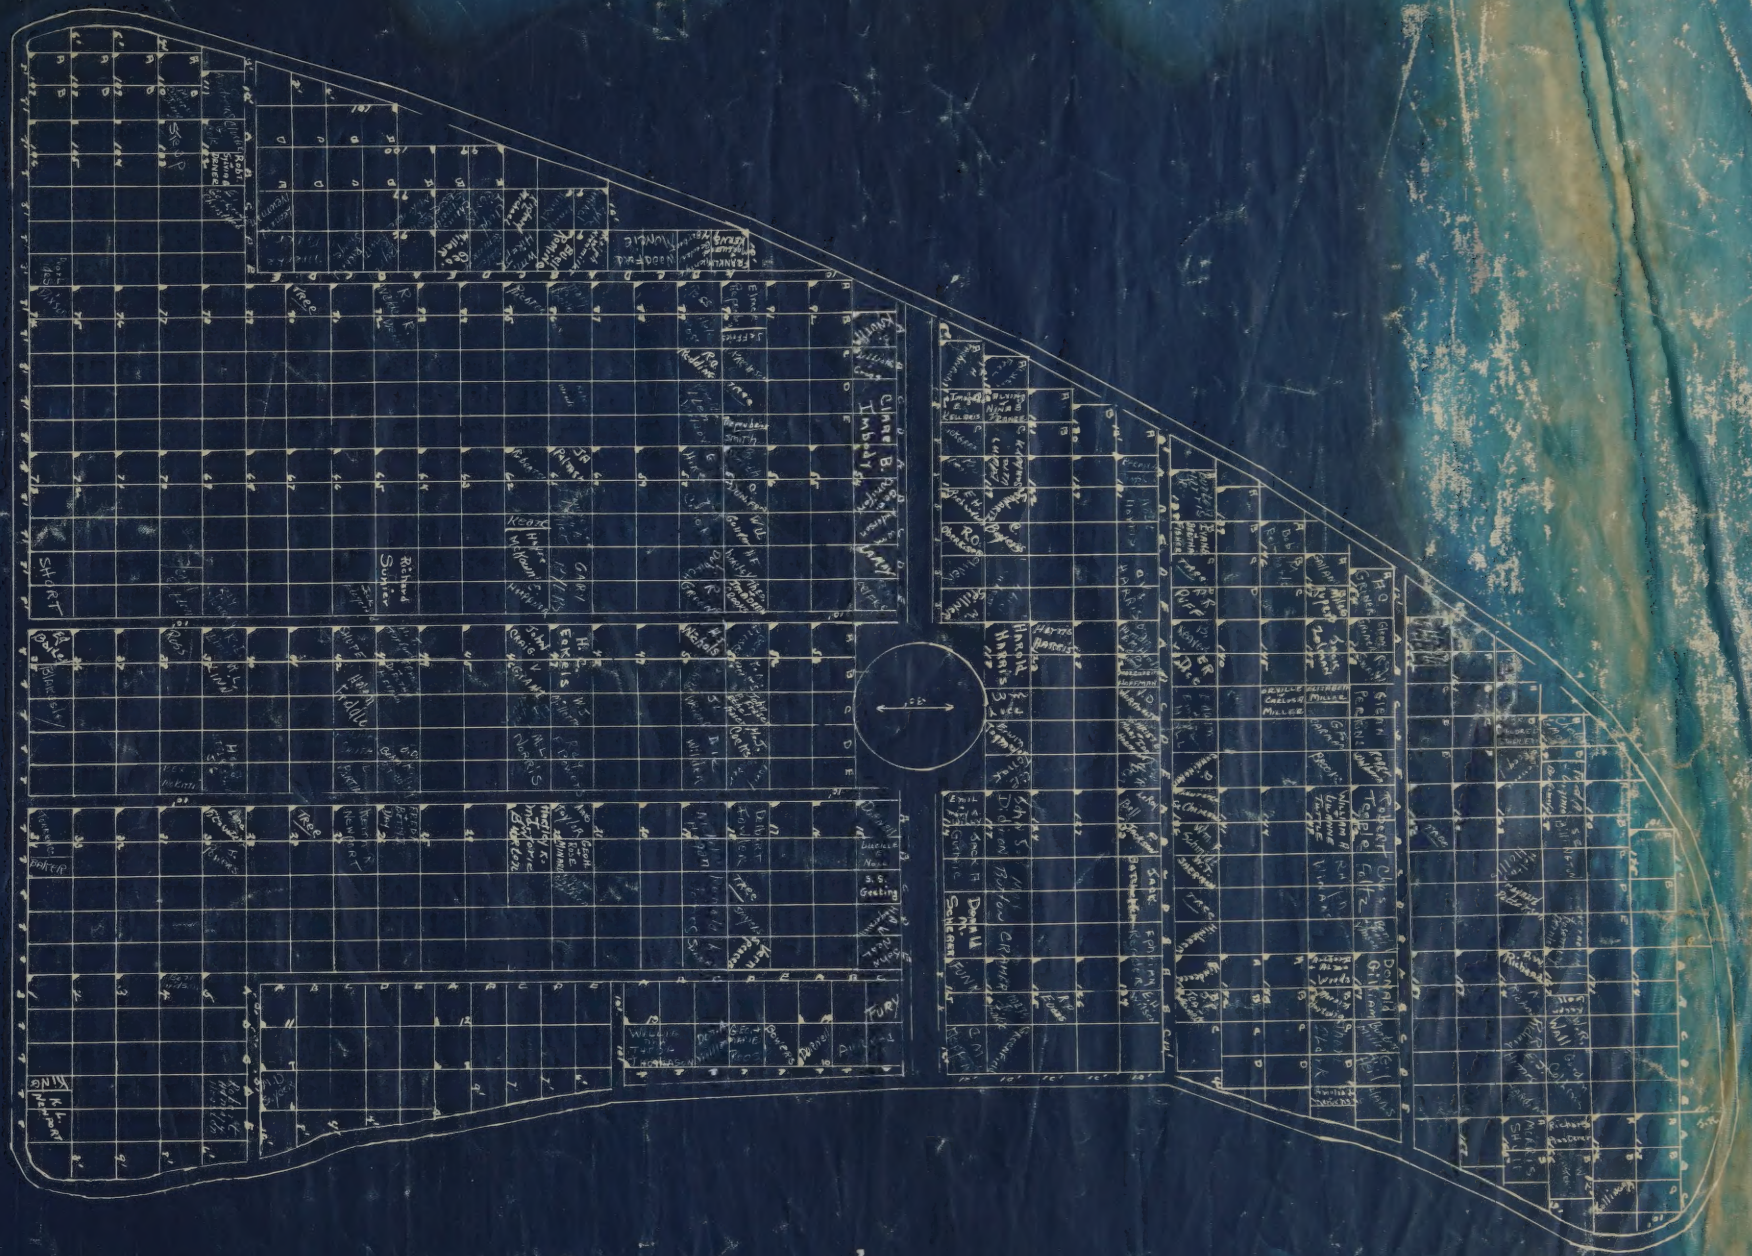

The Garden of Devotion

-1962-

Scale: 1" = 20'

North

Note:

Partial Sections with section numbers will remain so designated. Partial sections along the perimeter shall be annexed to the nearest full section in line and designated by the letter "X".

Example [1] The section adjoining Section 8E and bounded by the perimeter will be designated 8EX.

Example [2] The section adjoining Section 20S and bounded by the perimeter will be designated 20SX.

TYPICAL WEST SECTION

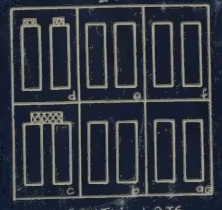

SOUTH LOTS

Note Markers reversed on North lots.
Not to Scale.

TYPICAL EAST SECTION

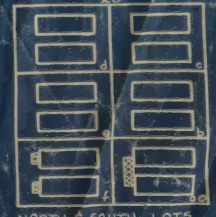

NORTH & SOUTH LOTS

Note: All markers face East.

Not to Scale.

GARDEN OF THE CROSS
LINDENWOOD CEMETERY INC.
FORT WAYNE IND

1957

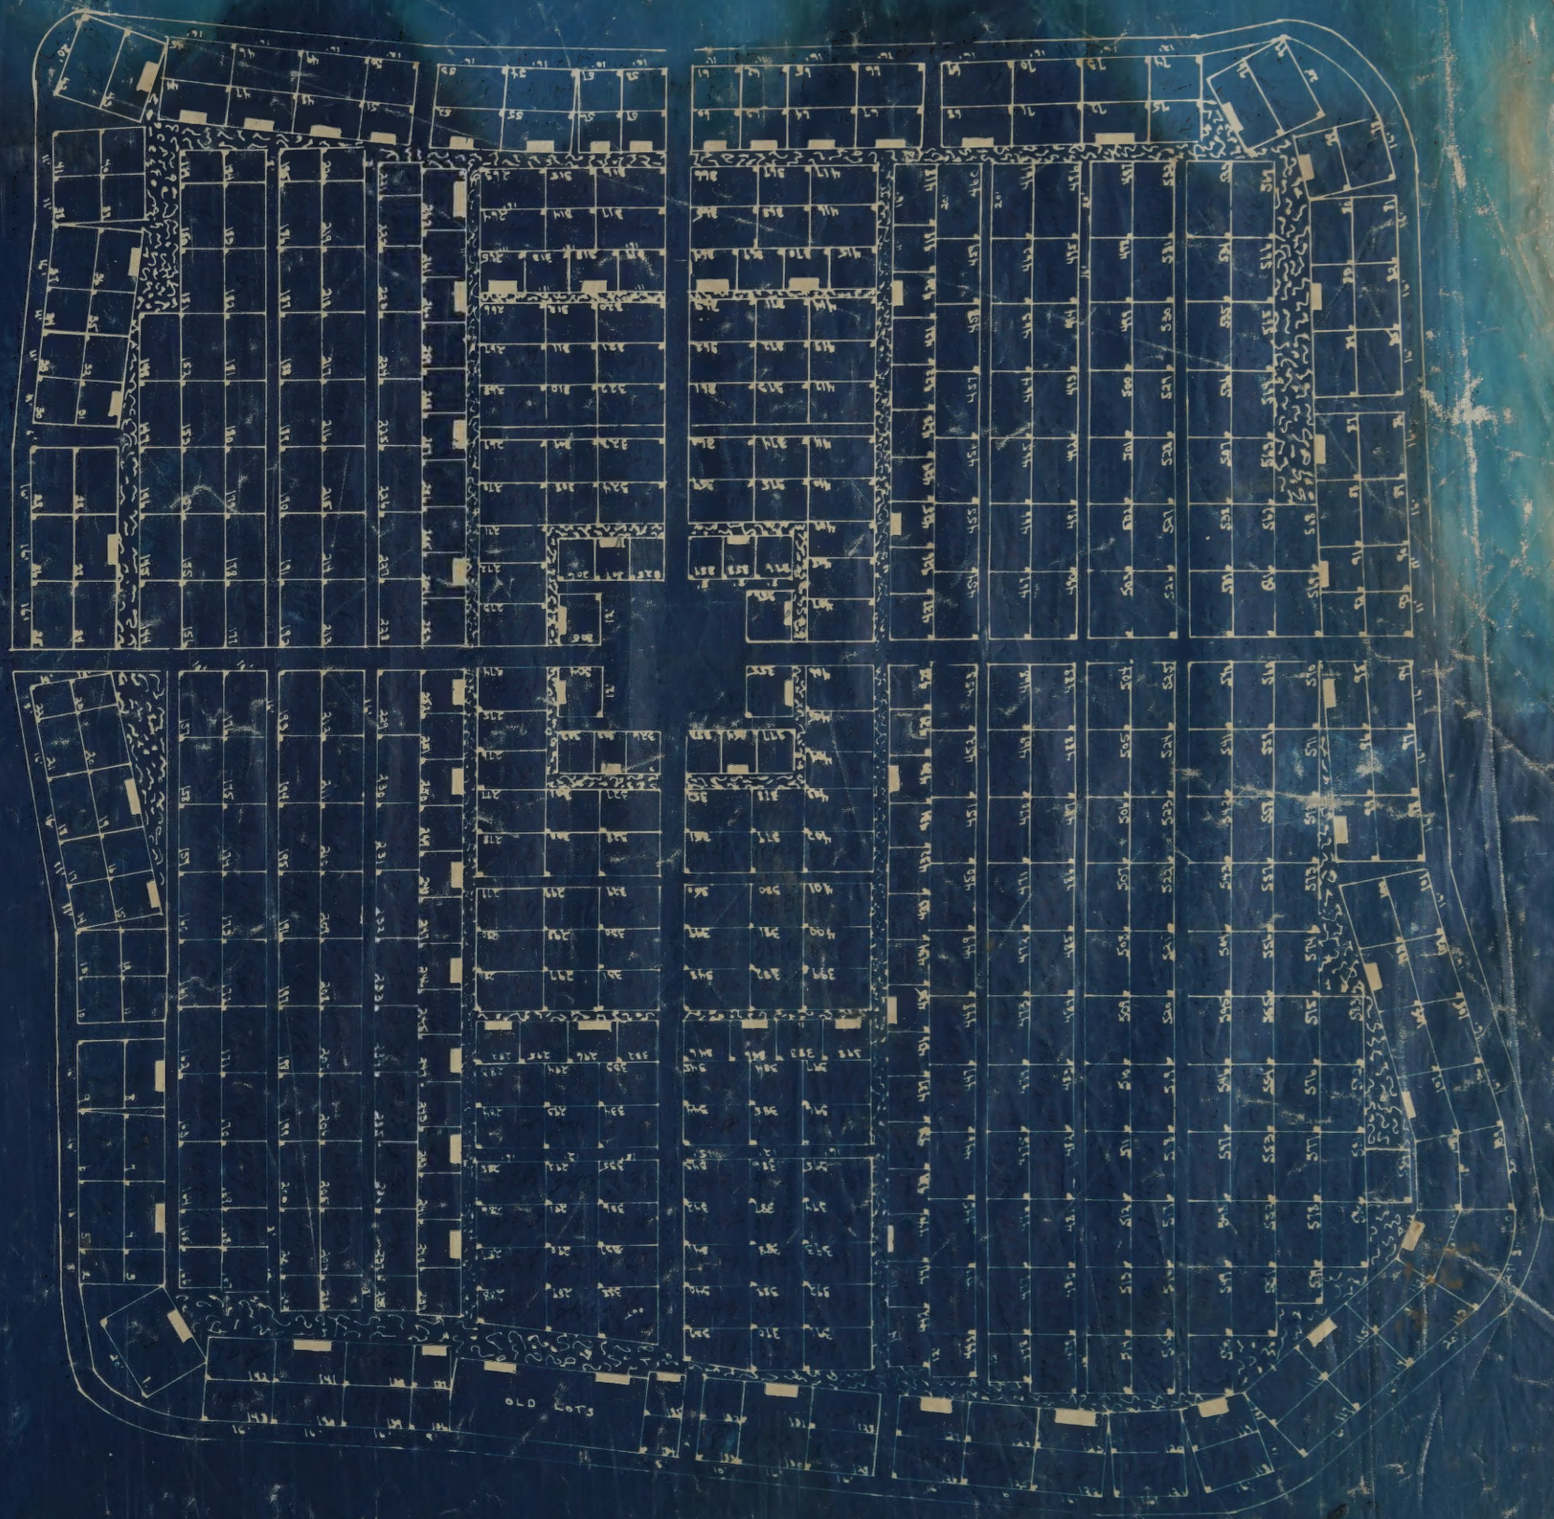

The Garden of Meditation

-1962-

The Garden of Paradise
- 1961 -

The Linden wood Cemetery, Inc

MEMORIAL — PEACE - SUNSET - BAPTIS-
MID-EAST - PRAYER - DEVOTION - CROS-
MEDITATION - PARADISE

GARDEN SECTIONS